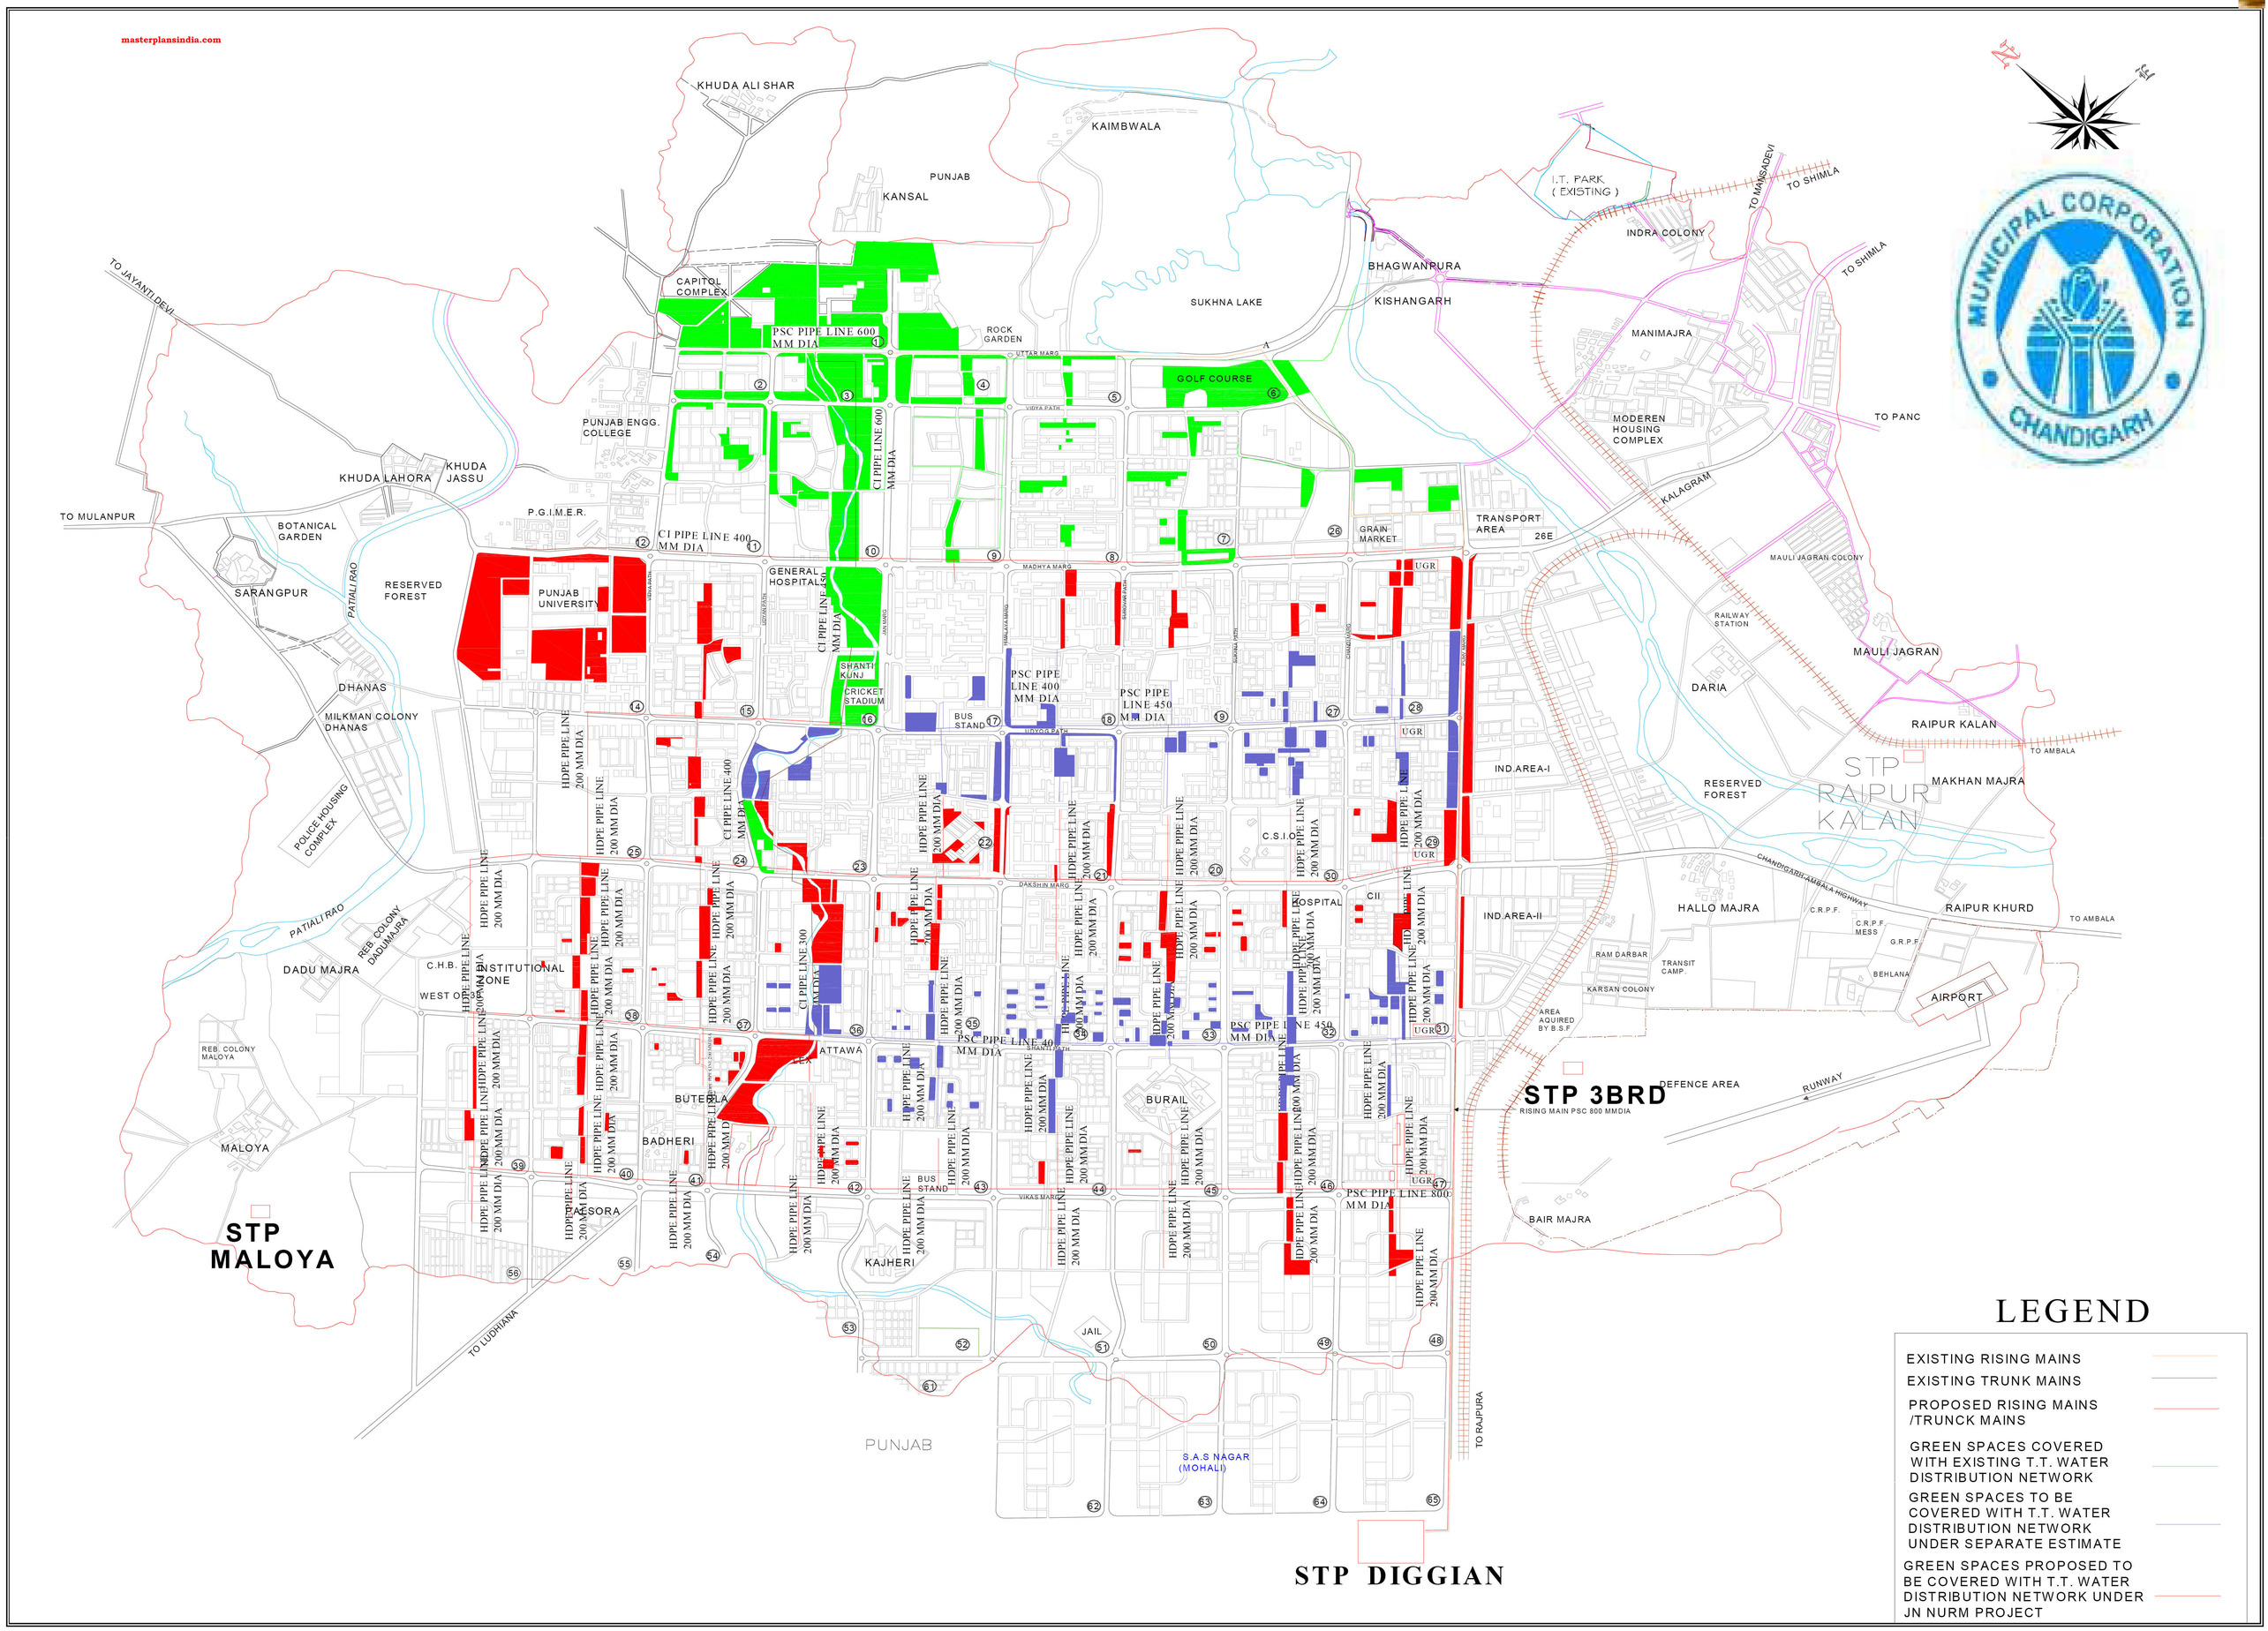PLAN P4 – TT WATER SUPPLY PIPE NETWORK IN CHANDIGARH