www.masterplansindia.com

R A M A N M A N D I

LOCAL PLANNING AREA

PROPOSED TRANSPORT NETWORK PLAN (2010-2031)

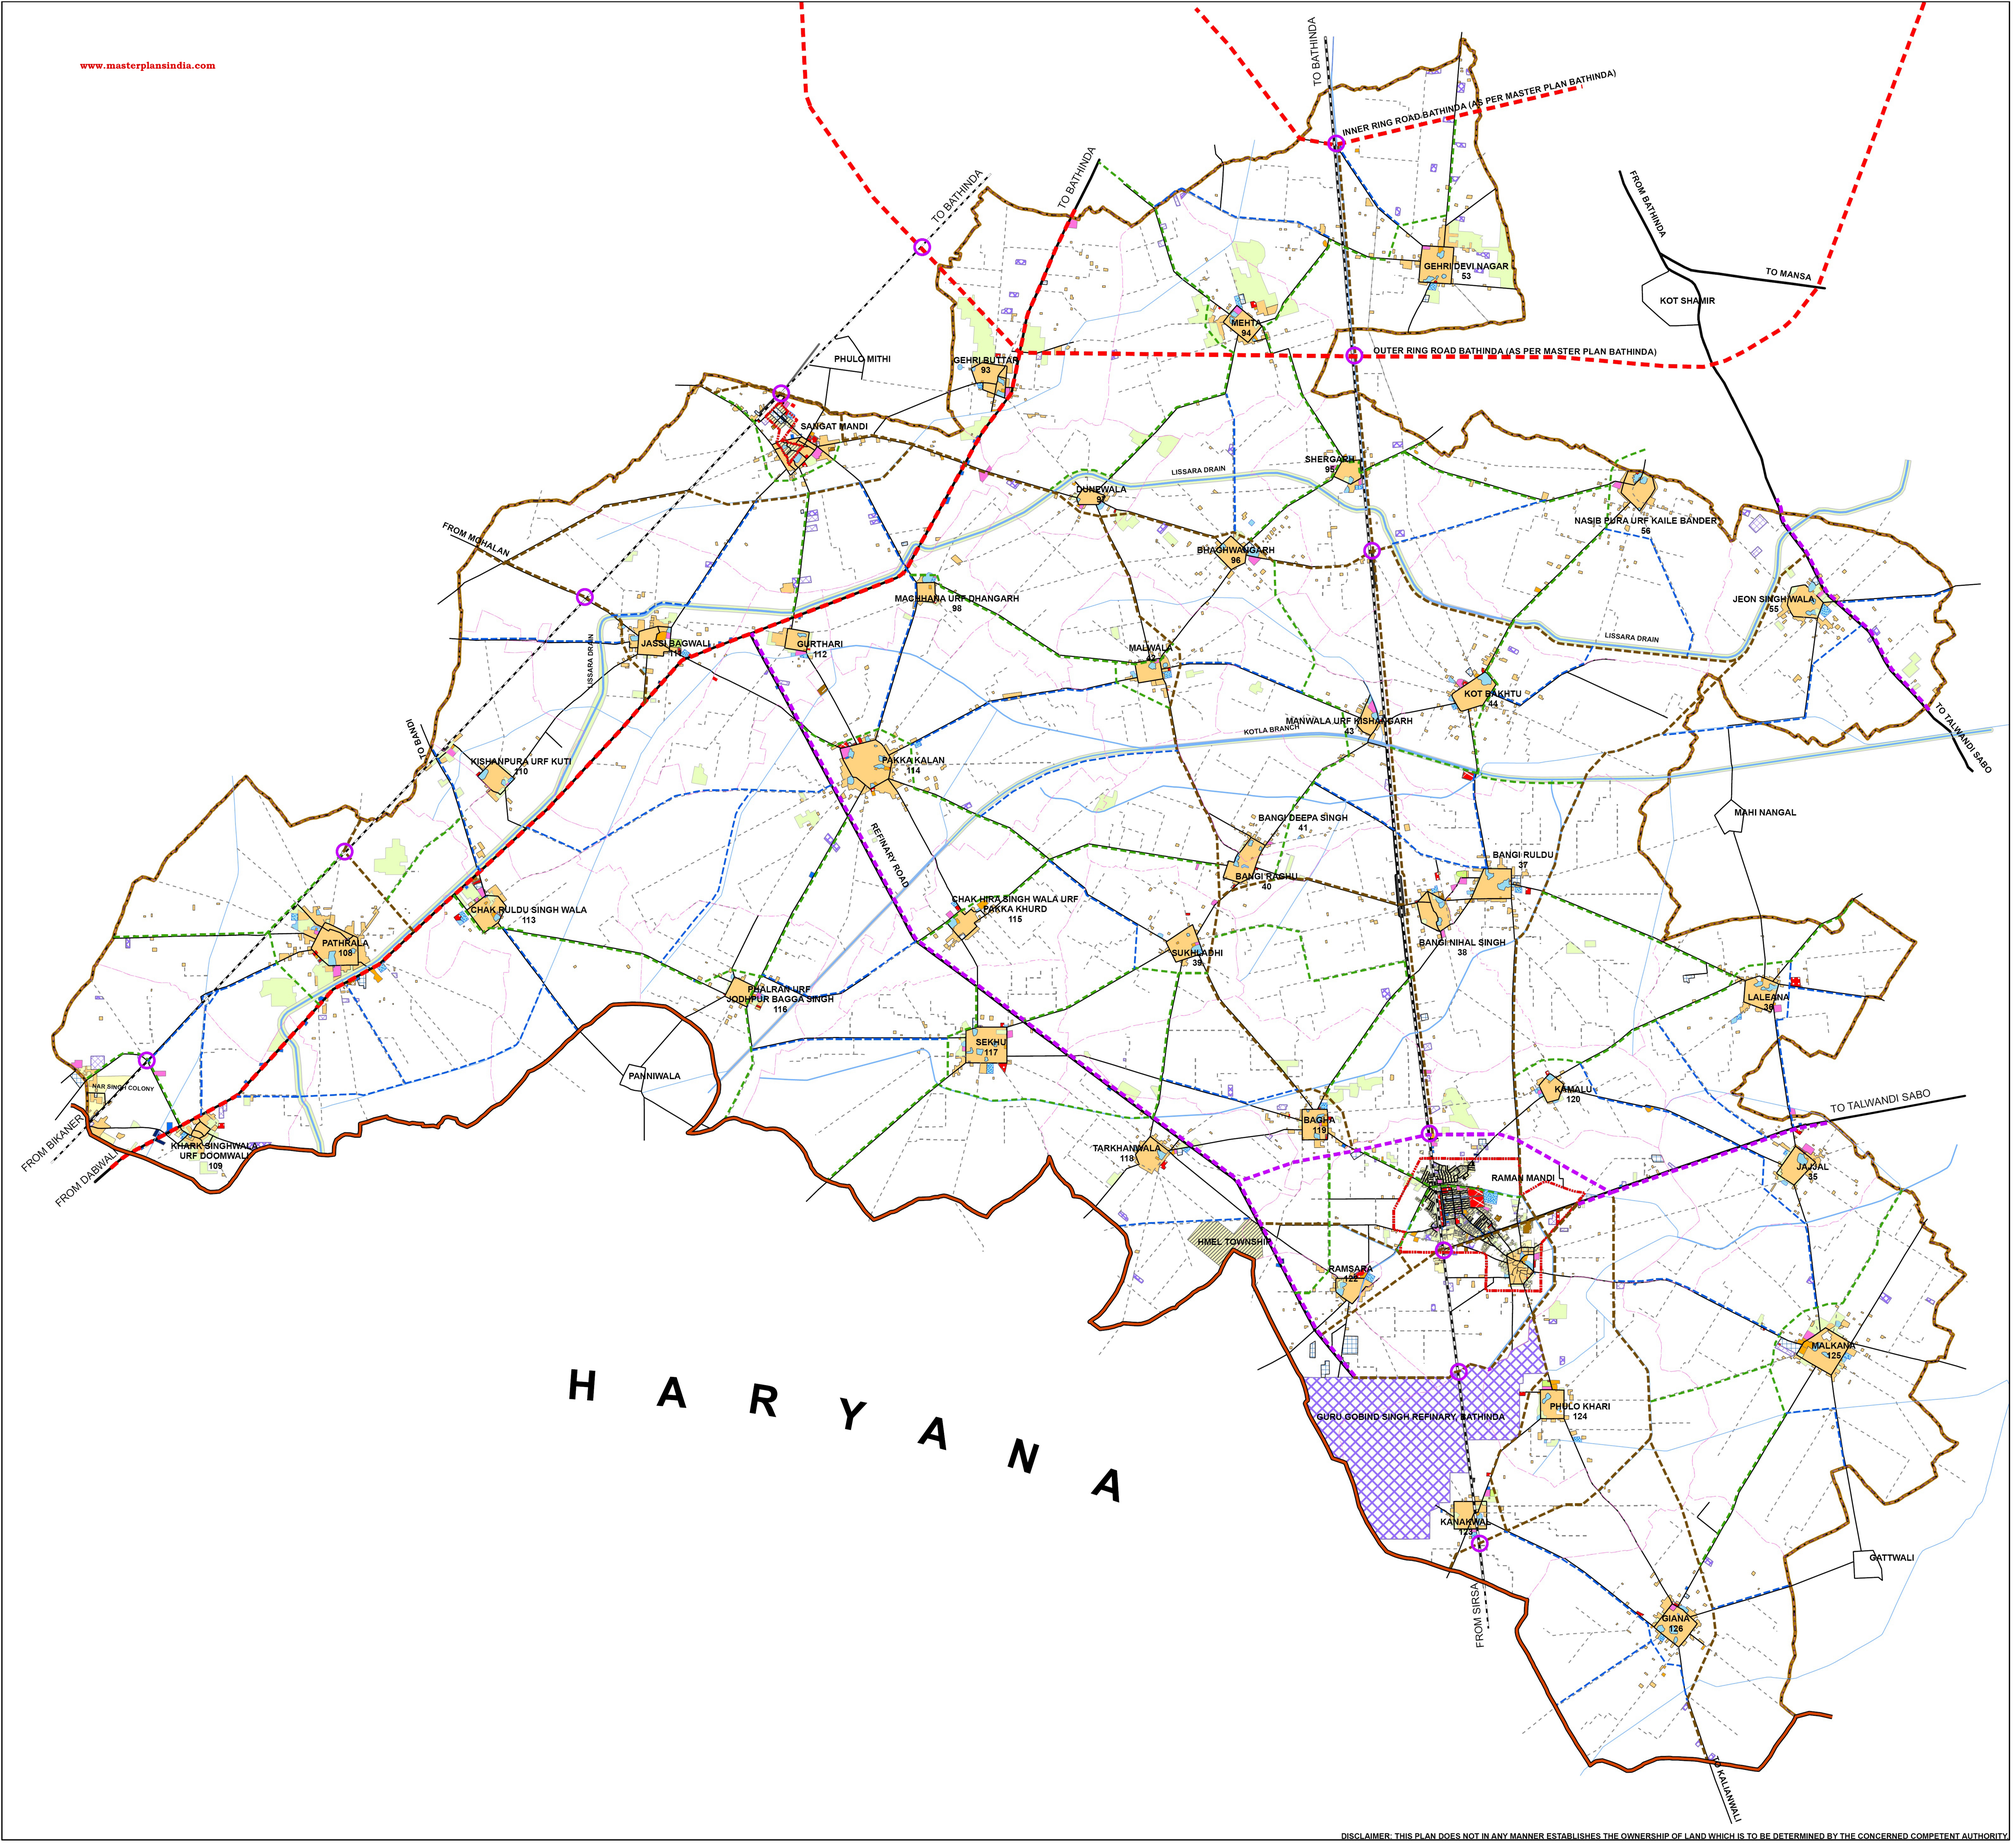

LEGEND

- LPA BOUNDARY
- STATE BOUNDARY
- MC LIMIT
- VILLAGE BOUNDARY
- RAILWAY STATION / LINE/ SIDINGS
- BUS STAND
- TRUCK STAND
- PROPOSED RING ROAD (R-1) 200'
- EXISTING / PROPOSED ROAD (R-2) 150'
- EXISTING / PROPOSED ROAD (R-3) 100'
- EXISTING / PROPOSED ROAD (R-4) 80'
- EXISTING / PROPOSED ROAD (R-5) 60'
- OTHER LOCAL / KATCHA ROADS
- R.O.B PROPOSED

NOTE : THE DRAWING AS APPROVED BY THE PRTPD BOARD IN THE MEETING HELD ON 4-4-2011

SCALE = 1:45,000

0 2,000 4,000 8,000 Meters

DEPTT. OF TOWN AND COUNTRY PLANNING, PUNJAB

DRAWING NO.D.T.P. (B) 1627/2010 DATED: 18/11/2010 (REVISED 08/04/2011)

SENIOR PLANNING DRAFTSMAN			
ASSTT. TOWN PLANNER BATHINDA	DISTT. TOWN PLANNER BATHINDA	SENIOR TOWN PLANNER PATIALA	CHIEF TOWN PLANNER PUNJAB, CHANDIGARH
DRAWN BY:	SUPERVISED BY:	DIRECTOR:	

BASE PLAN PREPARED AND SUPPLIED BY:
PUNJAB REMOTE SENSING CENTRE,LUDHIANA - 141004
Tel:0161-2303484, Fax:01612303483,Email:-prscoffice@rediffmail.com

DISCLAIMER: THIS PLAN DOES NOT IN ANY MANNER ESTABLISHES THE OWNERSHIP OF LAND WHICH IS TO BE DETERMINED BY THE CONCERNED COMPETENT AUTHORITY