www.masterplansindia.com

SALEM LOCALPL ANNING AREA

AMMAPET EXTENTION DETAILED DEVELOPMENT PL AN (Review)

MAP No.5

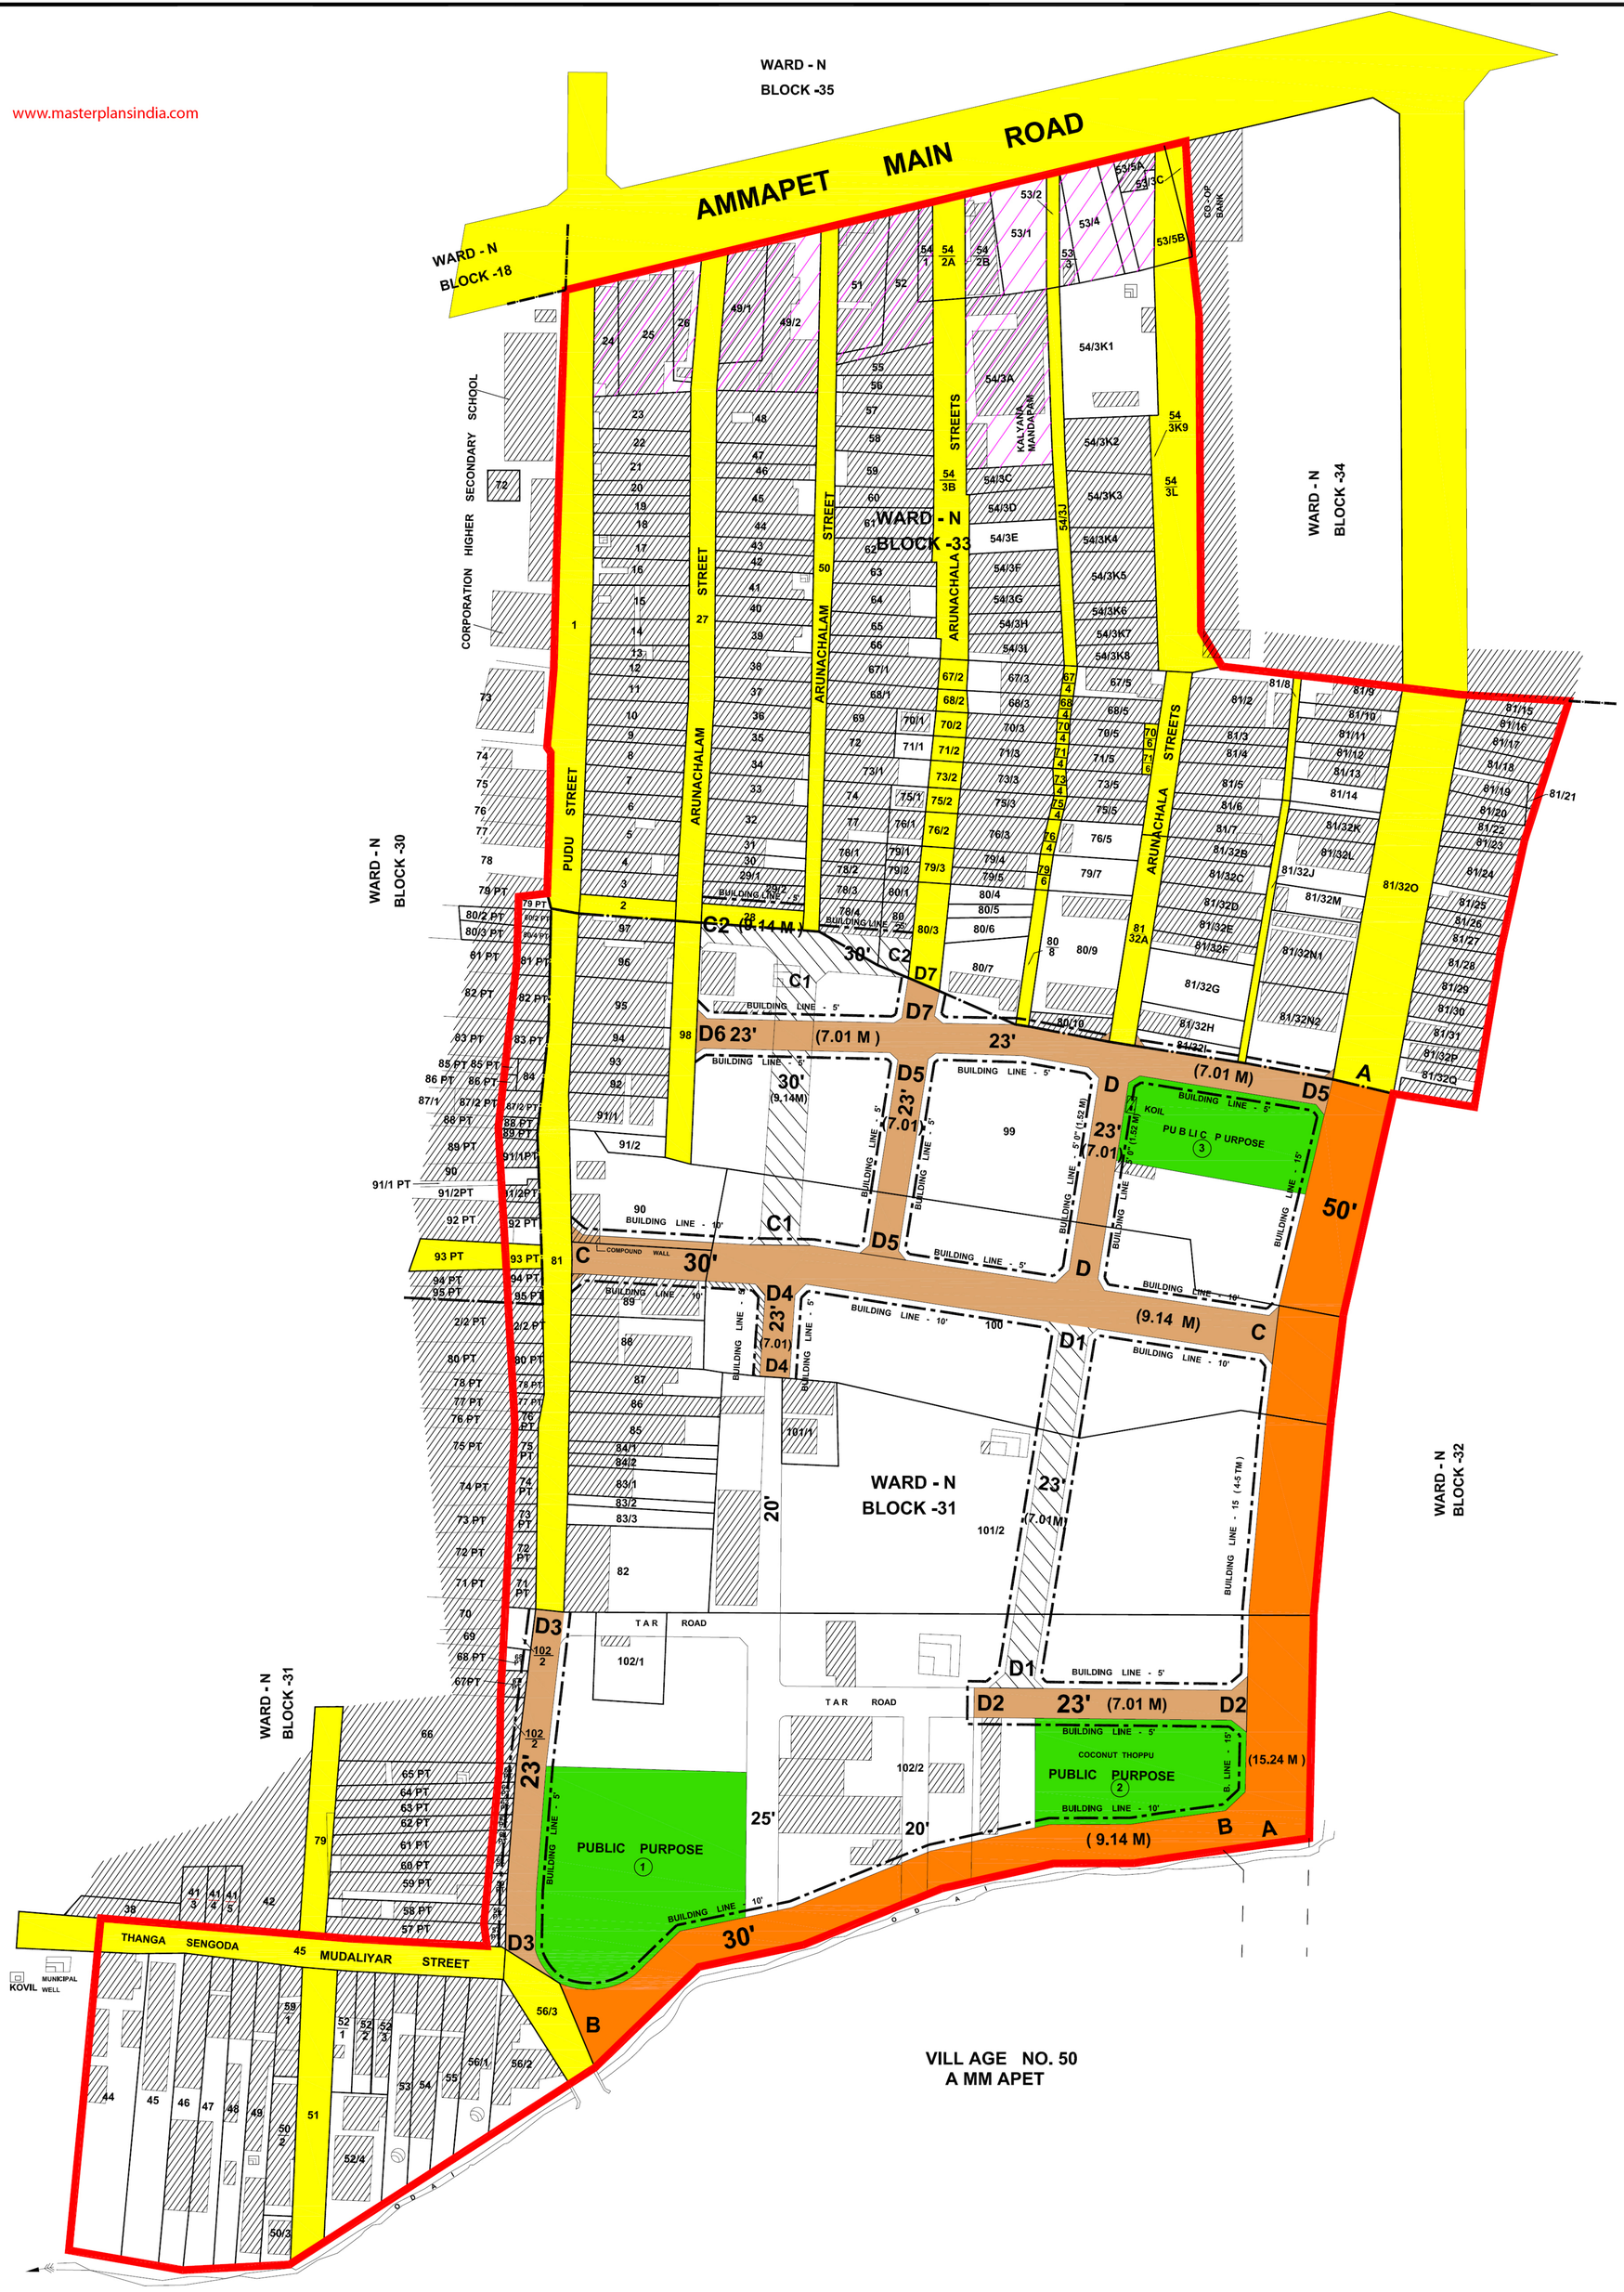

LEGEND

- DETAILED DEVELOPMENT PLAN BOUNDARY
- EXISTING ROADS, STREETS AND LANES
- PROPOSED ROADS STREETS & LANES TO BE FORMED BY THE L. P. A
- PROPOSED ROADS STREETS & LANES TO BE FORMED BY THE OWNERS
- PROPOSED WIDENING OF EXISTING ROADS & STREETS TO BE FORMED BY THE L.P.A
- PROPOSED WIDENING OF EXISTING ROADS & STREETS TO BE FORMED BY THE OWNERS
- RESERVED FOR RESIDENTIAL PURPOSE
- RESERVED FOR COMMERCIAL PURPOSE
- RESERVED FOR INDUSTRIAL PURPOSE
- RESERVED FOR PUBLIC AND SEMI PUBLIC PURPOSES
- RESERVED FOR EDUCATIONAL PURPOSES
- BUILDING LINE
- WARD BOUNDARY
- BLOCK BOUNDARY

BUILDING LINE

B E LOW 30' 0" (9.14M) WIDE ROADS.	- 5' 0" (1.52 M)
30' 0" (9.14 M) ROADS AND BELOW 50' 0" (15.24 M) WIDE ROADS.	- 10' 0" (3.00 M)
50' 0" (15.24 M) ROADS AND BELOW 80' 0" (24.4 M) WIDE ROADS.	- 15' 0" (4.57 M)
80'0" (24.4 M) ROADS AND ABOVE.	- 20' 0" (6.01 M)
FOR NATIONAL HIGHWAYS AND STATE HIGHWAYS	- 23' 0" (7.01 M)

TOTAL EX T ENT		AREA SCALE
8. 56 HECTARES (OR) 21.15 ACRES (APPROXIMATELY)	SCALE :- 1 :800 (OR) ONE INCH = 66' 0" FEET LINEAR SCALE :- METRE 0,8 0,4 0 0,4 0,8 1,6 2,4 3,2 4,0 4,8 5,6 6,4 7,2 8,0 8,8 66 33 0 33 66 132 198 FEET	0.10 ACRE 0.04 HECT

SCHEDULE	DETAILS	
I	COMPRISING S. F. Nos. / T. S. Nos.	WARD - N , BL O CK - 30 T.S Nos. 80/2 PT, 80 / 4 PT, 81 PT, 82 PT, 83 PT , 84 , 85 PT , 86 PT , 87/2 PT, 88 PT, 89 PT , 91/ 1 PT , 91/2PT , 92 PT, 93 PT , 94 PT , 95 PT, BL OCK-31 - T.S. Nos: 2/1 , 2/2 PT , 43 , 44 , 45 , 46 , 47 , 48, 49 , 50/1 , 50/2 , 50/3 , 51 , 52/1 , 52/2 , 52/3 , 52/4 , 53 , 54 , 55 , 56/1 , 56/2 , 57 , 58 , 59 , 60 , 61, 62 , 63, 64 , 65 , 67 PT , 68 PT , 71PT , 72 PT , 73 PT, 74 PT, 75 PT, 76 PT, 77 PT, 78 PT, 80 PT , 81 , 82 , 83/1, 83/2 , 83/3 , 84/1 , 84/2 , 85 , 86 , 87 , 88 , 89 , 90 , 91/1, 91/2, 92 , 93, 94 , 95 , 96 , 97 , 98 , 99 , 100 , 101/1 , 101/2 , 102/1 , 102/2 , BLOCK - 33 T.S.Nos :-1 TO 28 , 29/1, 29/2 , 30 TO 48 , 49/1, 49/2, 50 TO 52 , 53/1 , TO 53/4 , 53/5A TO 53/5C 54/1 , 54 /2A , 54/2B , 54/ 3 A TO 54 /3J , 54 /3 K1 TO 54 /3 K9 , 54/3L , 55 TO 66 , 67/1 TO 67/5 , 68/1 TO 68/5 , 69 , 70/1 TO 70/6, 71/1 TO 71/6, 72, 73/1 TO 73/5 , 74 , 75/1TO 75/5, 76/1 TO 76/5, 77, 78/1 TO 78/4 , 79/1 TO 79 /7, 80/1 TO 80/10 , 81/1 TO 81/31 , 81/ 32A TO 81/ 32 M , 81/32 N1 , 81/ 32 N2, 81/32 O TO 81/32Q.
I I I PART I	ROADS TO BE FORMED BY THE L. P. A	
I I I PART I I	ROADS TO BE FORMED BY THE OWNERS	
I V	RESERVATION	
V I I	POOR CLASS AREA	
V I I I	COM M E RCI AL AREA	
I X	INDUS TR IAL AREA	
X	MULTI - STORIED BUILDING	

MEMBER SECRETARY
SALEM LOCAL PLANNING AUTHORITY
SALEM - 7.

REGIONAL DEPUTY DIRECTOR
OF TOWN AND COUNTRY PLANNING
SALEM -7.

Comprehensive varlation u/s 33(1)of T & C P Act, 1971and numbered as Map No. 5, DDP(V) /DTCP /Spl. C TCP No. 17 /2001 vide proceedings in Roc.No. 1344/2000 DP2 dt.

AS SISTANT DIRECTOR OF TOWN AND COUNTRY PLANNING CHENNAI - 2.	DEPUTY DIR ECT OR OF TOWN AND COUNTRY PLANNING CHENNAI -2.	JOINT DIRECTOR OF TOWN AND COUNTRY PLANNING CHENNAI - 2.

ADDITIONAL DIRECTOR OF TOWN AND COUNTRY PLANNING
CHENNAI - 2.

SPECIAL COMMISSIONER OF
TOWN AND COUNTRY PLANNING
CHENNAI -2.