www.masterplansindia.com

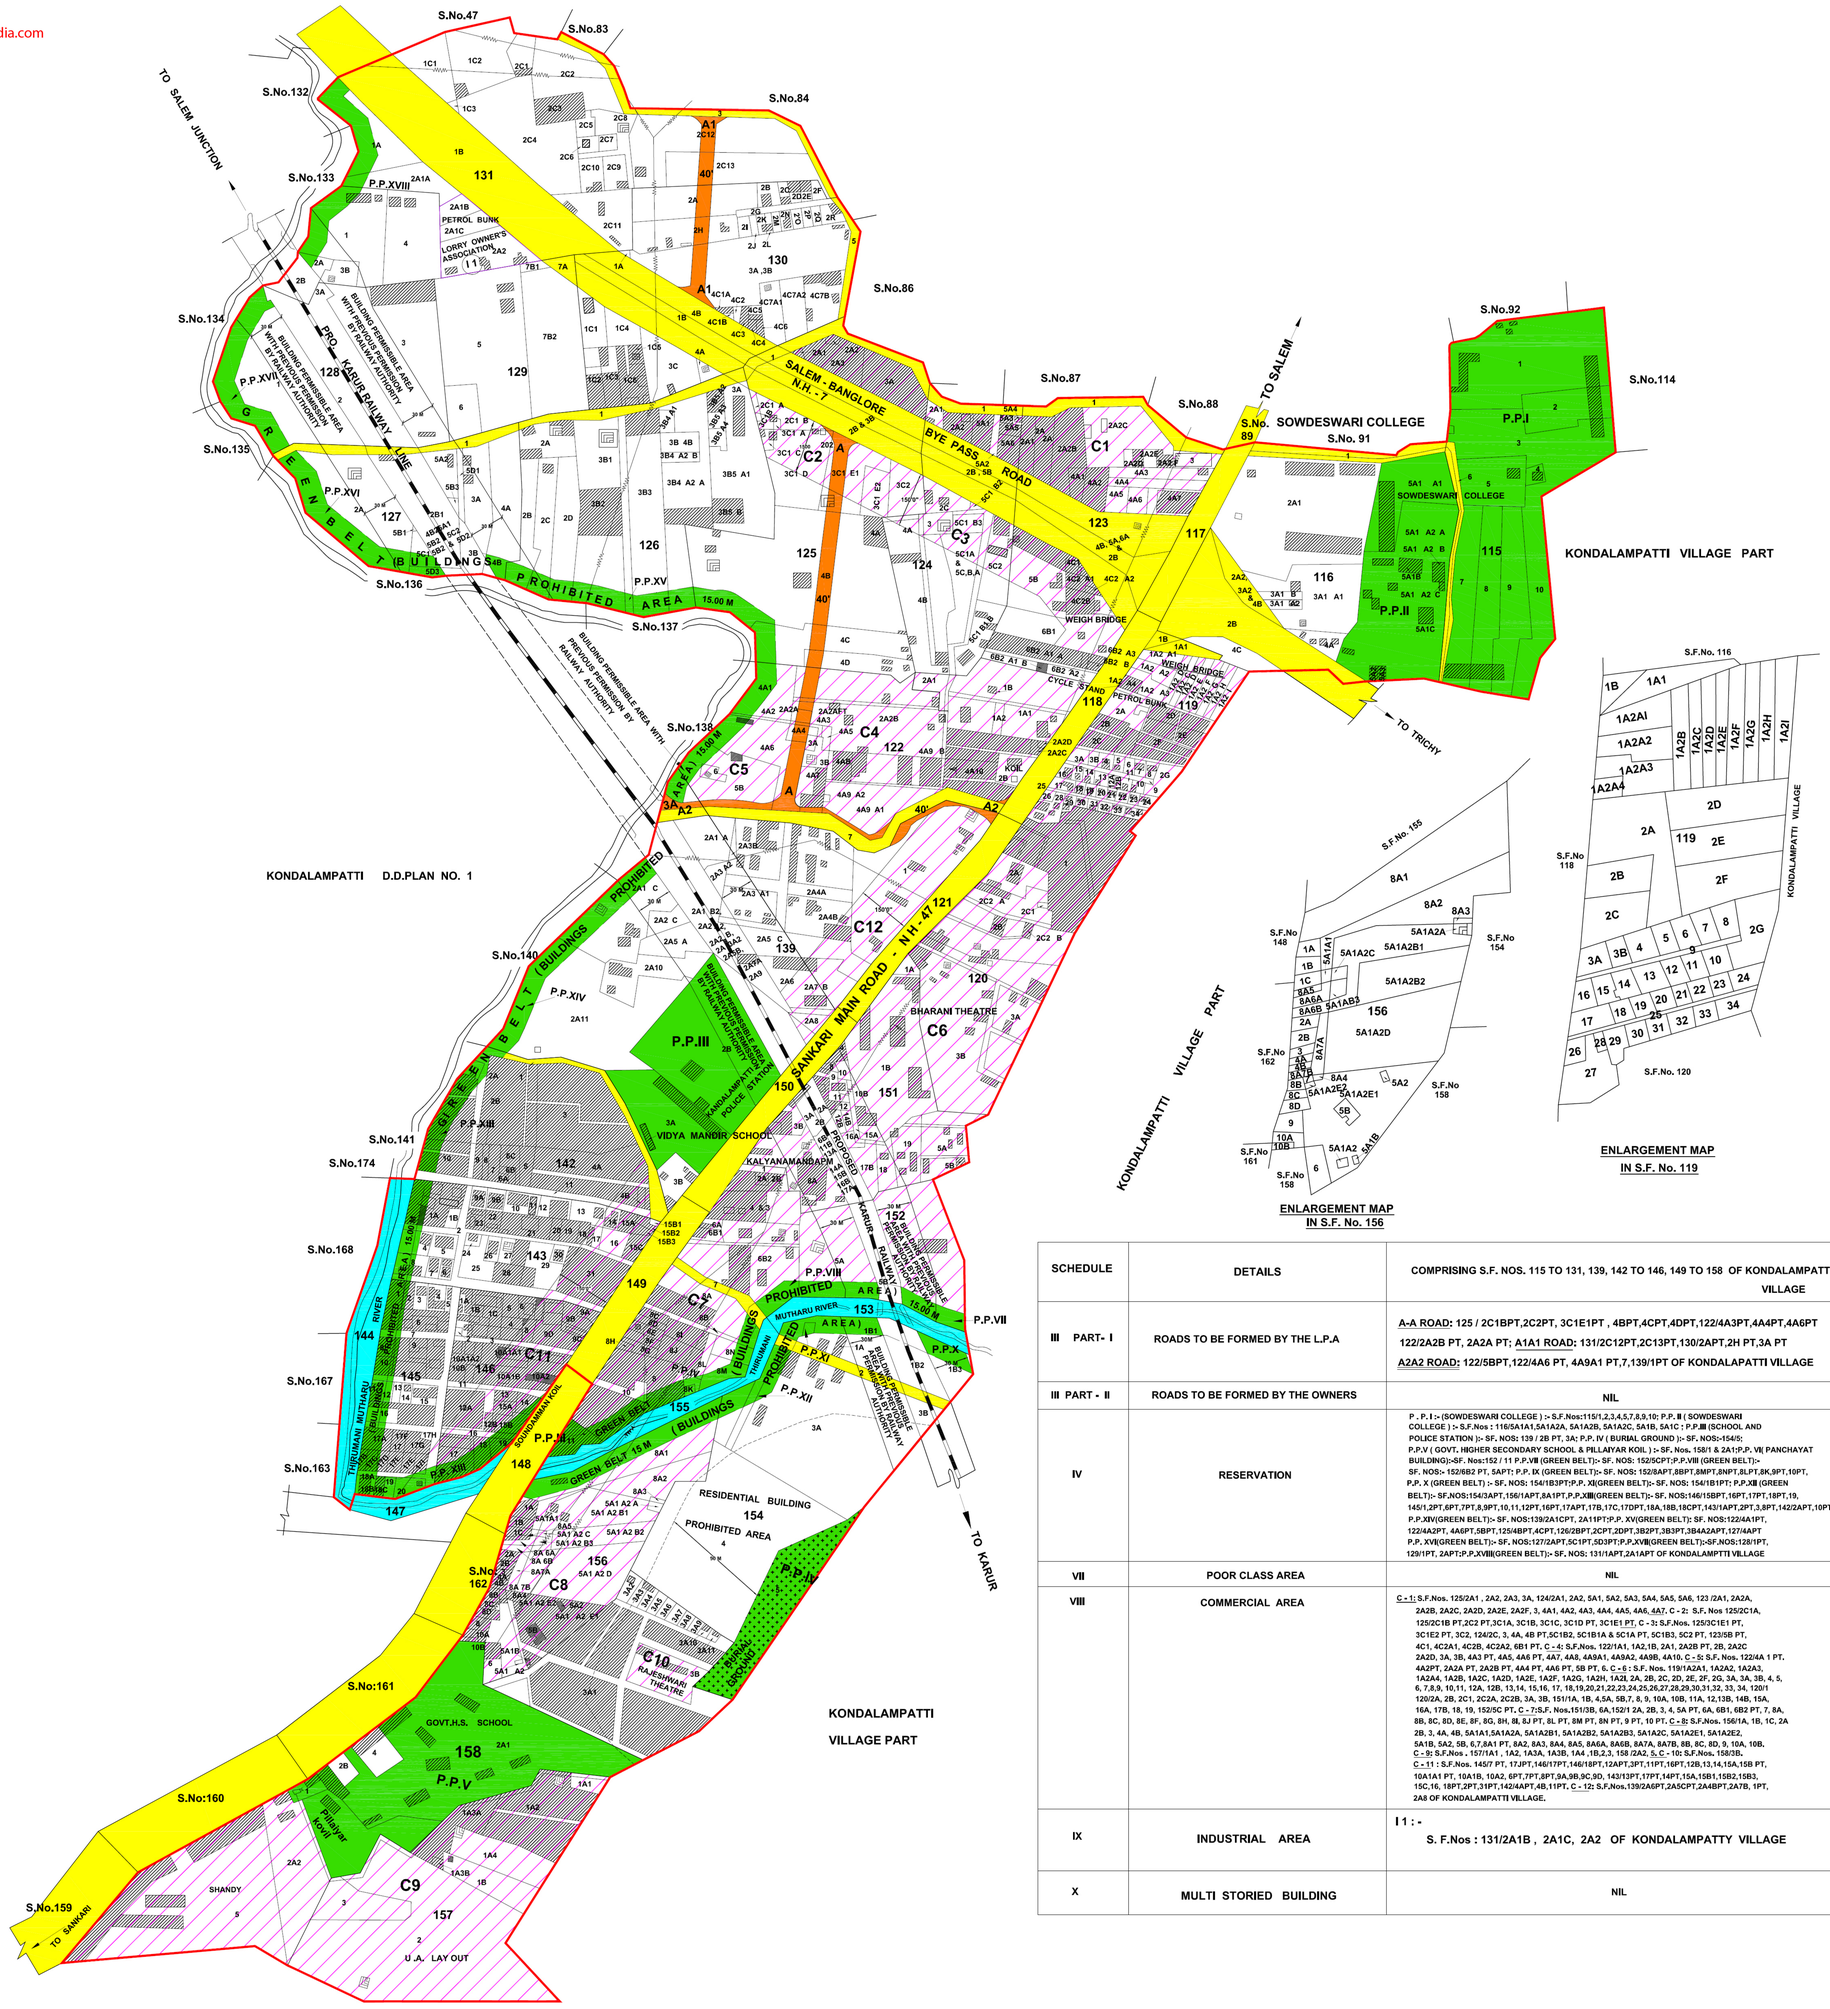

ENLARGEMENT MAP IN S.F. No. 156

ENLARGEMENT MAP IN S.F. No. 119

SCHEDULE	DETAILS	COMPRISING S.F. NOS. 115 TO 131, 139, 142 TO 146, 149 TO 158 OF KONDALAMPATTI VILLAGE
III PART- I	ROADS TO BE FORMED BY THE L.P.A	A-A ROAD: 125 / 2C1BPT,2C2PT, 3C1E1PT , 4BPT,4CPT,4DPT,122/4A3PT,4A4PT,4A6PT 122/2A2B PT, 2A2A PT; A1A1 ROAD: 131/2C12PT,2C13PT,130/2APT,2H PT,3A PT A2A2 ROAD: 122/5BPT,122/4A6 PT, 4A9A1 PT,7,139/1PT OF KONDALAPATTI VILLAGE
III PART - II	ROADS TO BE FORMED BY THE OWNERS	NIL
IV	RESERVATION	P . P. I :- (SOWDESWARI COLLEGE) :- S.F.Nos:115/1,2,3,4,5,7,8,9,10; P.P. II (SOWDESWARI COLLEGE) :- S.F.Nos : 116/5A1A1,5A1A2A, 5A1A2B, 5A1A2C, 5A1B, 5A1C ; P.P.III (SCHOOL AND POLICE STATION):- SF. NOS: 139 / 2B PT, 3A; P.P. IV (BURIAL GROUND):- SF. NOS:-154/5; P.P.V (GOVT. HIGHER SECONDARY SCHOOL & PILLAIYAR KOIL) :- SF. Nos. 158/1 & 2A1;P.P. VI(PANCHAYAT BUILDING):-SF. Nos:152 / 11 P.P.VII (GREEN BELT):- SF. NOS: 152/5CPT;P.P.VIII (GREEN BELT):- SF. NOS:- 152/6B2 PT, 5APT; P.P. IX (GREEN BELT):- SF. NOS: 152/8APT,8BPT,8MPT,8NPT,8LPT,8K,9PT,10PT, P.P. X (GREEN BELT) :- SF. NOS: 154/1B3PT;P.P. XI(GREEN BELT):- SF. NOS: 154/1B1PT; P.P.XII (GREEN BELT):- SF.NOS:154/3APT,156/1APT,8A1PT,P.P.XIII(GREEN BELT):- SF. NOS:146/15BPT,16PT,17PT,18PT,19, 145/1,2PT,6PT,7PT,8,9PT,10,11,12PT,16PT,17APT,17B,17C,17DPT,18A,18B,18CPT,143/1APT,2PT,3,8PT,142/2APT,10PT,11PT P.P.XIV(GREEN BELT):- SF. NOS:139/2A1CPT, 2A11PT;P.P. XV(GREEN BELT): SF. NOS:122/4A1PT, 122/4A2PT, 4A6PT,5BPT,125/4BPT,4CPT,126/2BPT,2CPT,2DPT,3B2PT,3B3PT,3B4A2APT,127/4APT P.P. XVI(GREEN BELT):- SF. NOS:127/2APT,5C1PT,5D3PT;P.P.XVII(GREEN BELT):-SF.NOS:128/1PT, 129/1PT, 2APT;P.P.XVIII(GREEN BELT):- SF. NOS: 131/1APT,2A1APT OF KONDALAMPTTI VILLAGE
VII	POOR CLASS AREA	NIL
VIII	COMMERCIAL AREA	C - 1: S.F.Nos. 125/2A1 , 2A2, 2A3, 3A, 124/2A1, 2A2, 5A1, 5A2, 5A3, 5A4, 5A5, 5A6, 123 /2A1, 2A2A, 2A2B, 2A2C, 2A2D, 2A2E, 2A2F, 3, 4A1, 4A2, 4A3, 4A4, 4A5, 4A6, 4A7, C - 2: S.F. Nos 125/2C1A, 125/2C1B PT,2C2 PT,3C1A, 3C1B, 3C1C, 3C1D PT, 3C1E1 PT, C - 3: S.F.Nos. 125/3C1E1 PT, 3C1E2 PT, 3C2, 124/2C, 3, 4A, 4B PT,5C1B2, 5C1B1A & 5C1A PT, 5C1B3, 5C2 PT, 123/5B PT, 4C1, 4C2A1, 4C2B, 4C2A2, 6B1 PT. C - 4: S.F.Nos. 122/1A1, 1A2,1B, 2A1, 2A2B PT, 2B, 2A2C 2A2D, 3A, 3B, 4A3 PT, 4A5, 4A6 PT, 4A7, 4A8, 4A9A1, 4A9A2, 4A9B, 4A10. C - 5: S.F. Nos. 122/4A 1 PT, 4A2PT, 2A2A PT, 2A2B PT, 4A4 PT, 4A6 PT, 5B PT, 6. C - 6 : S.F. Nos. 119/1A2A1, 1A2A2, 1A2A3, 1A2A4, 1A2B, 1A2C, 1A2D, 1A2E, 1A2F, 1A2G, 1A2H, 1A2I, 2A, 2B, 2C, 2D, 2E, 2F, 2G, 3A, 3A, 3B, 4, 5, 6, 7,8,9, 10,11, 12A, 12B, 13,14, 15,16, 17, 18,19,20,21,22,23,24,25,26,27,28,29,30,31,32, 33, 34, 120/1 120/2A, 2B, 2C1, 2C2A, 2C2B, 3A, 3B, 151/1A, 1B, 4,5A, 5B,7, 8, 9, 10A, 10B, 11A, 12,13B, 14B, 15A, 16A, 17B, 18, 19, 152/5C PT. C - 7: S.F. Nos.151/3B, 6A,152/1 2A, 2B, 3, 4, 5A PT, 6A, 6B1, 6B2 PT, 7, 8A, 8B, 8C, 8D, 8E, 8F, 8G, 8H, 8I, 8J PT, 8L PT, 8M PT, 8N PT, 9 PT, 10 PT. C - 8: S.F.Nos. 156/1A, 1B, 1C, 2A 2B, 3, 4A, 4B, 5A1A1,5A1A2A, 5A1A2B1, 5A1A2B2, 5A1A2B3, 5A1A2C, 5A1A2E1, 5A1A2E2, 5A1B, 5A2, 5B, 6,7,8A1 PT, 8A2, 8A3, 8A4, 8A5, 8A6A, 8A6B, 8A7A, 8A7B, 8B, 8C, 8D, 9, 10A, 10B. C - 9: S.F.Nos . 157/1A1 , 1A2, 1A3A, 1A3B, 1A4 ,1B,2,3, 158 /2A2, 5. C - 10: S.F.Nos. 158/3B. C - 11 : S.F.Nos. 145/7 PT, 17,0PT,146/17PT,146/18PT,12APT,3PT,11PT,16PT,12B,13,14,15A,15B PT, 10A1A1 PT, 10A1B, 10A2, 6PT,7PT,8PT,9A,9B,9C,9D, 143/13PT,17PT,14PT,15A,15B1,15B2,15B3, 15C,16, 18PT,2PT,31PT,142/4APT,4B,11PT, C - 12: S.F.Nos.139/2A6PT,2A5CPT,2A4BPT,2A7B, 1PT, 2A8 OF KONDALAMPATTI VILLAGE.
IX	INDUSTRIAL AREA	I 1 : - S. F.Nos : 131/2A1B , 2A1C, 2A2 OF KONDALAMPATTY VILLAGE
X	MULTI STORIED BUILDING	NIL

SALEM LOCAL PLANNING AREA

KONDALAMPATTI DETAILED DEVELOPMENT PLAN NO-2

MAP NO
4 & 5

REFERENCE

- DETAILED DEVELOPMENT PLAN BOUNDARY
- EXISTING ROADS, STREETS AND LANES
- PROPOSED ROADS, STREETS TO BE FORMED BY THE LOCAL BODY
- PROPOSED ROADS , STREETS TO BE FORMED BY THE OWNERS
- PROPOSED WIDENING OF EXISTING ROADS, STREETS TO BE FORMED BY THE LOCAL BODY
- PROPOSED WIDENING OF EXISTING ROADS, STREETS TO BE FORMED BY THE OWNERS
- RESERVED FOR PUBLIC PURPOSES
- RESERVED FOR COMMERCIAL PURPOSES
- RESERVED FOR INDUSTRIAL PURPOSES
- WATER BODIES
- POOR CLASS AREA
- RAILWAY LINE
- BUILDING LINE

UPTO 9.00 M - 1.5 M
ABOVE 9.00 TO 12.0 M - 3.0 M
ABOVE 12.00 M TO 18.0 M - 4.5 M
ABOVE 18.00 M TO 24.00 M - 6.0 M
FOR N.H. AND BYE - PASS ROAD - 7.0 M

N

TOTAL EXTENT 82 . 52 . 5 HEC

SCALE 1: 2000

20 0 20 40 60 80 100 120 140 160 180 200

AREA SCALE
4 ARE

MEMBER SECRETARY
SALEM LOCAL PLANNING AUTHORITY
SALEM

REGIONAL DEPUTY DIRECTOR OF TOWN AND COUNTRY PLANNING
SALEM REGION
SALEM

ASSISTANT DIRECTOR
D . D . P . DIVISION
CHENNAI

APPROVED UNDER SECTION 29 OF THE TAMILNADU , TOWN AND COUNTRY PLANNING ACT 1971 & NUMBERED AS MAP NO: 4&5 D.D.P. (SR)/DTCP/ NO. 17/08 VIDE PROC IN ROC NO. 5359/08 DDP1,DATED:4-08

ADDITIONAL DIRECTOR OF TOWN AND COUNTRY PLANNING
CHENNAI

COMMISSIONER OF TOWN AND COUNTRY PLANNING
CHENNAI